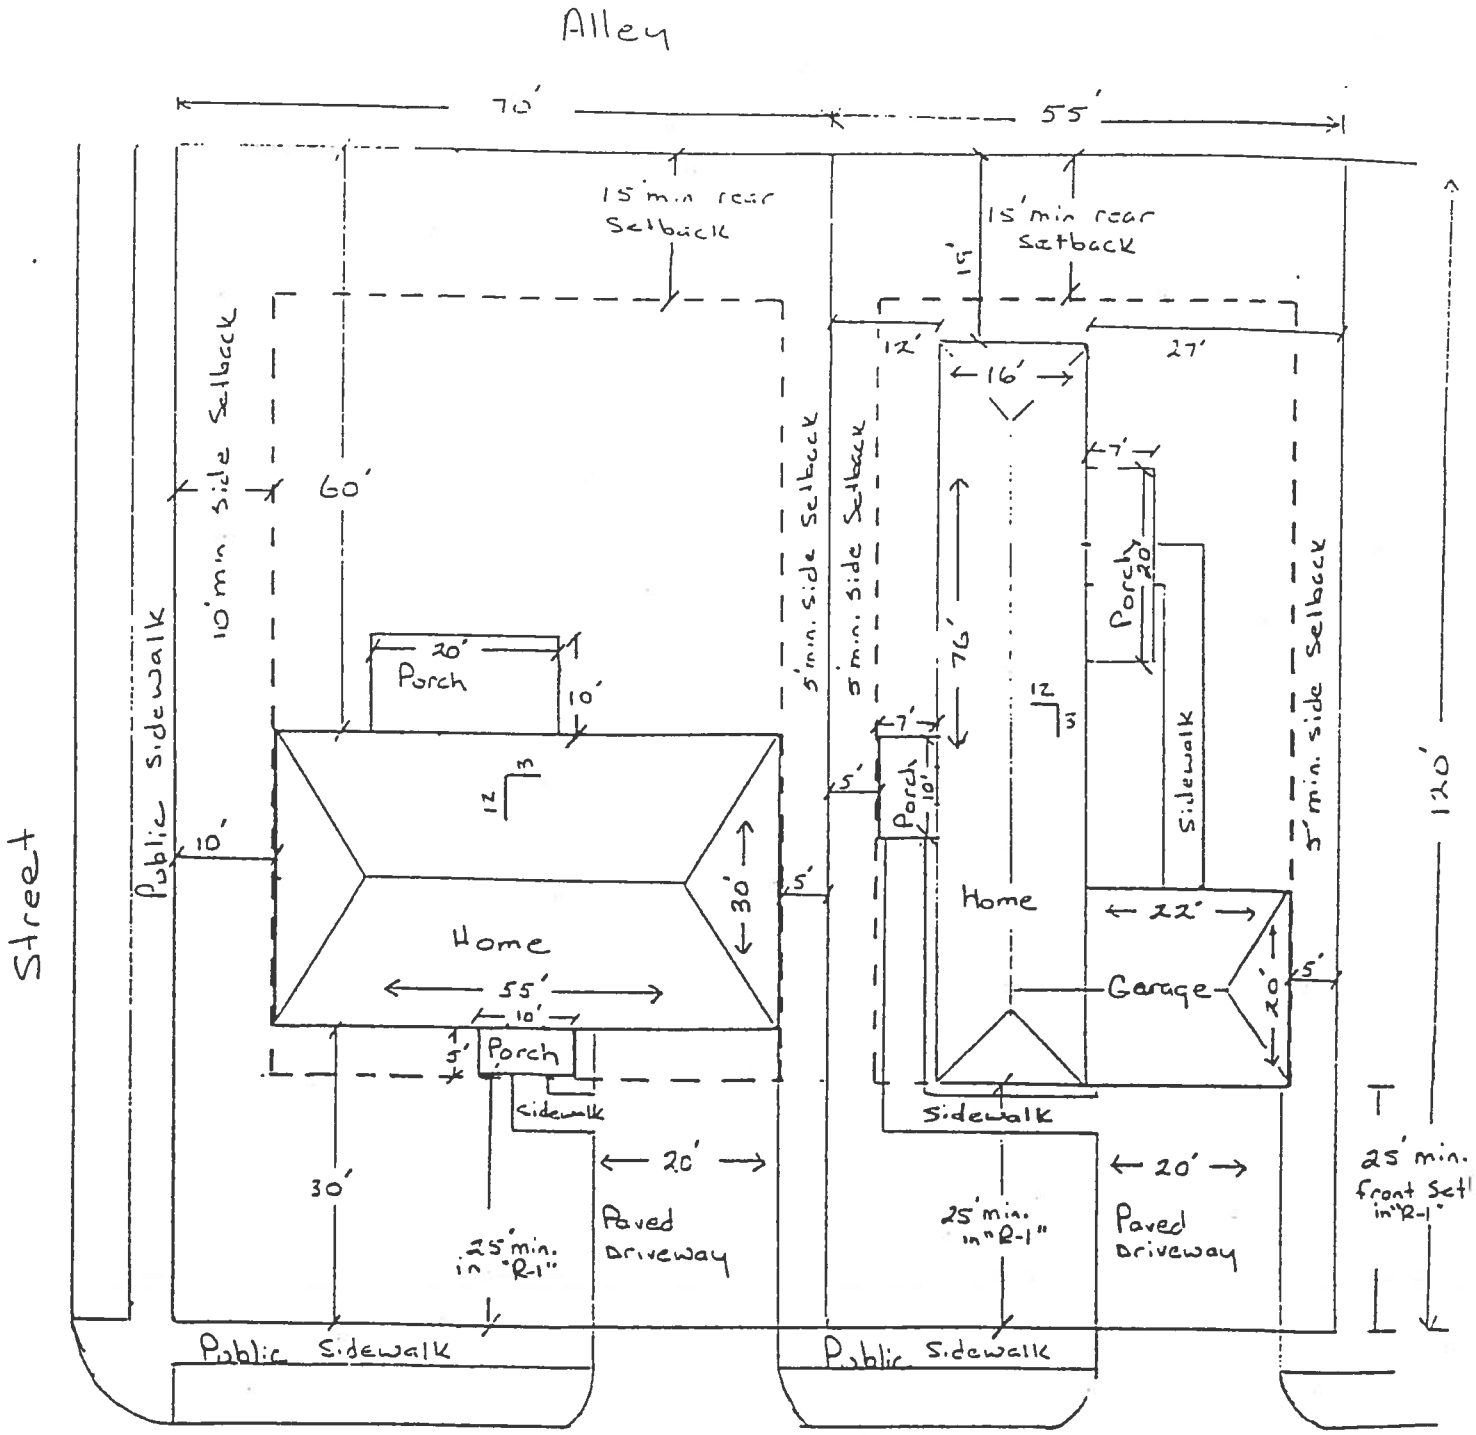SAMPLE SITE PLAN